


WEST BAY BATHYMETRY AUGUST 2026

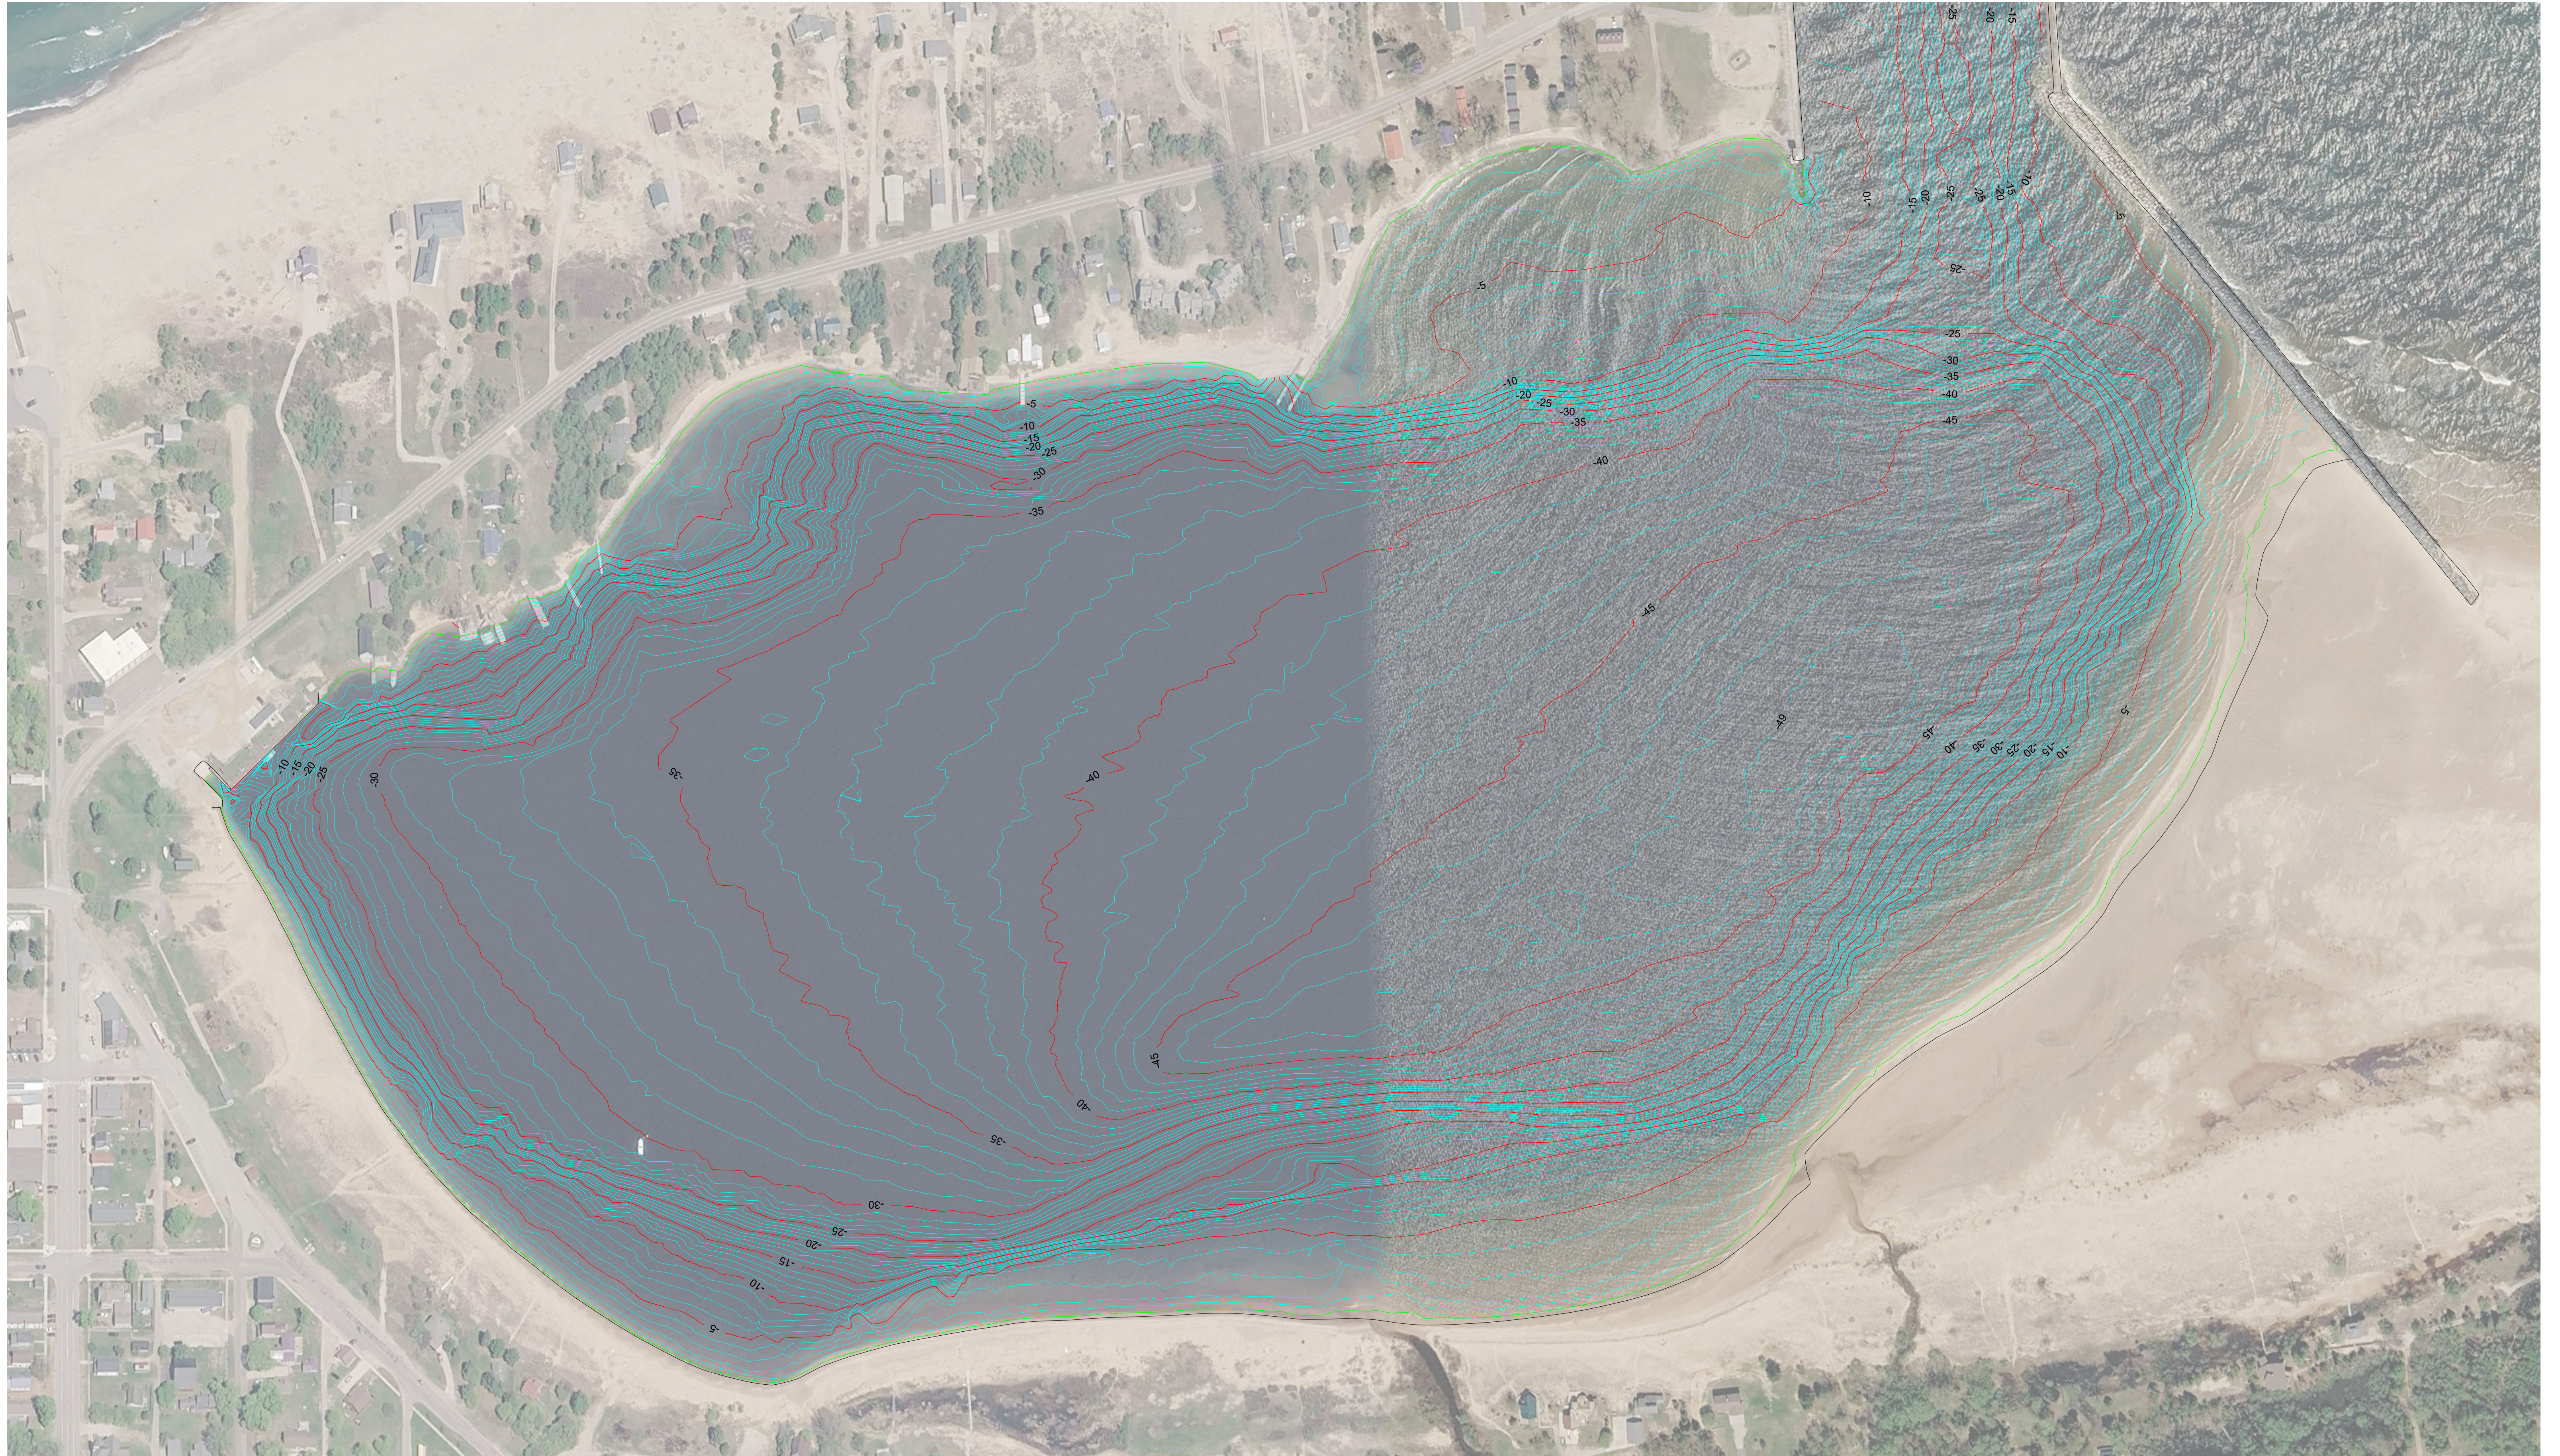


0 150 300 450
SCALE: 1"=150'

ROBERT W. LAITINEN, P.S. 4001047960
SURVEY FOR: BURT TOWNSHIP DATE: OCTOBER 20, 2026
COMPUTED BY: RWL SHEET: 1 OF 1
DRAWN BY: RWL JOB: 2026-16



WEST BAY BATHYMETRY - COMPARED TO 2020

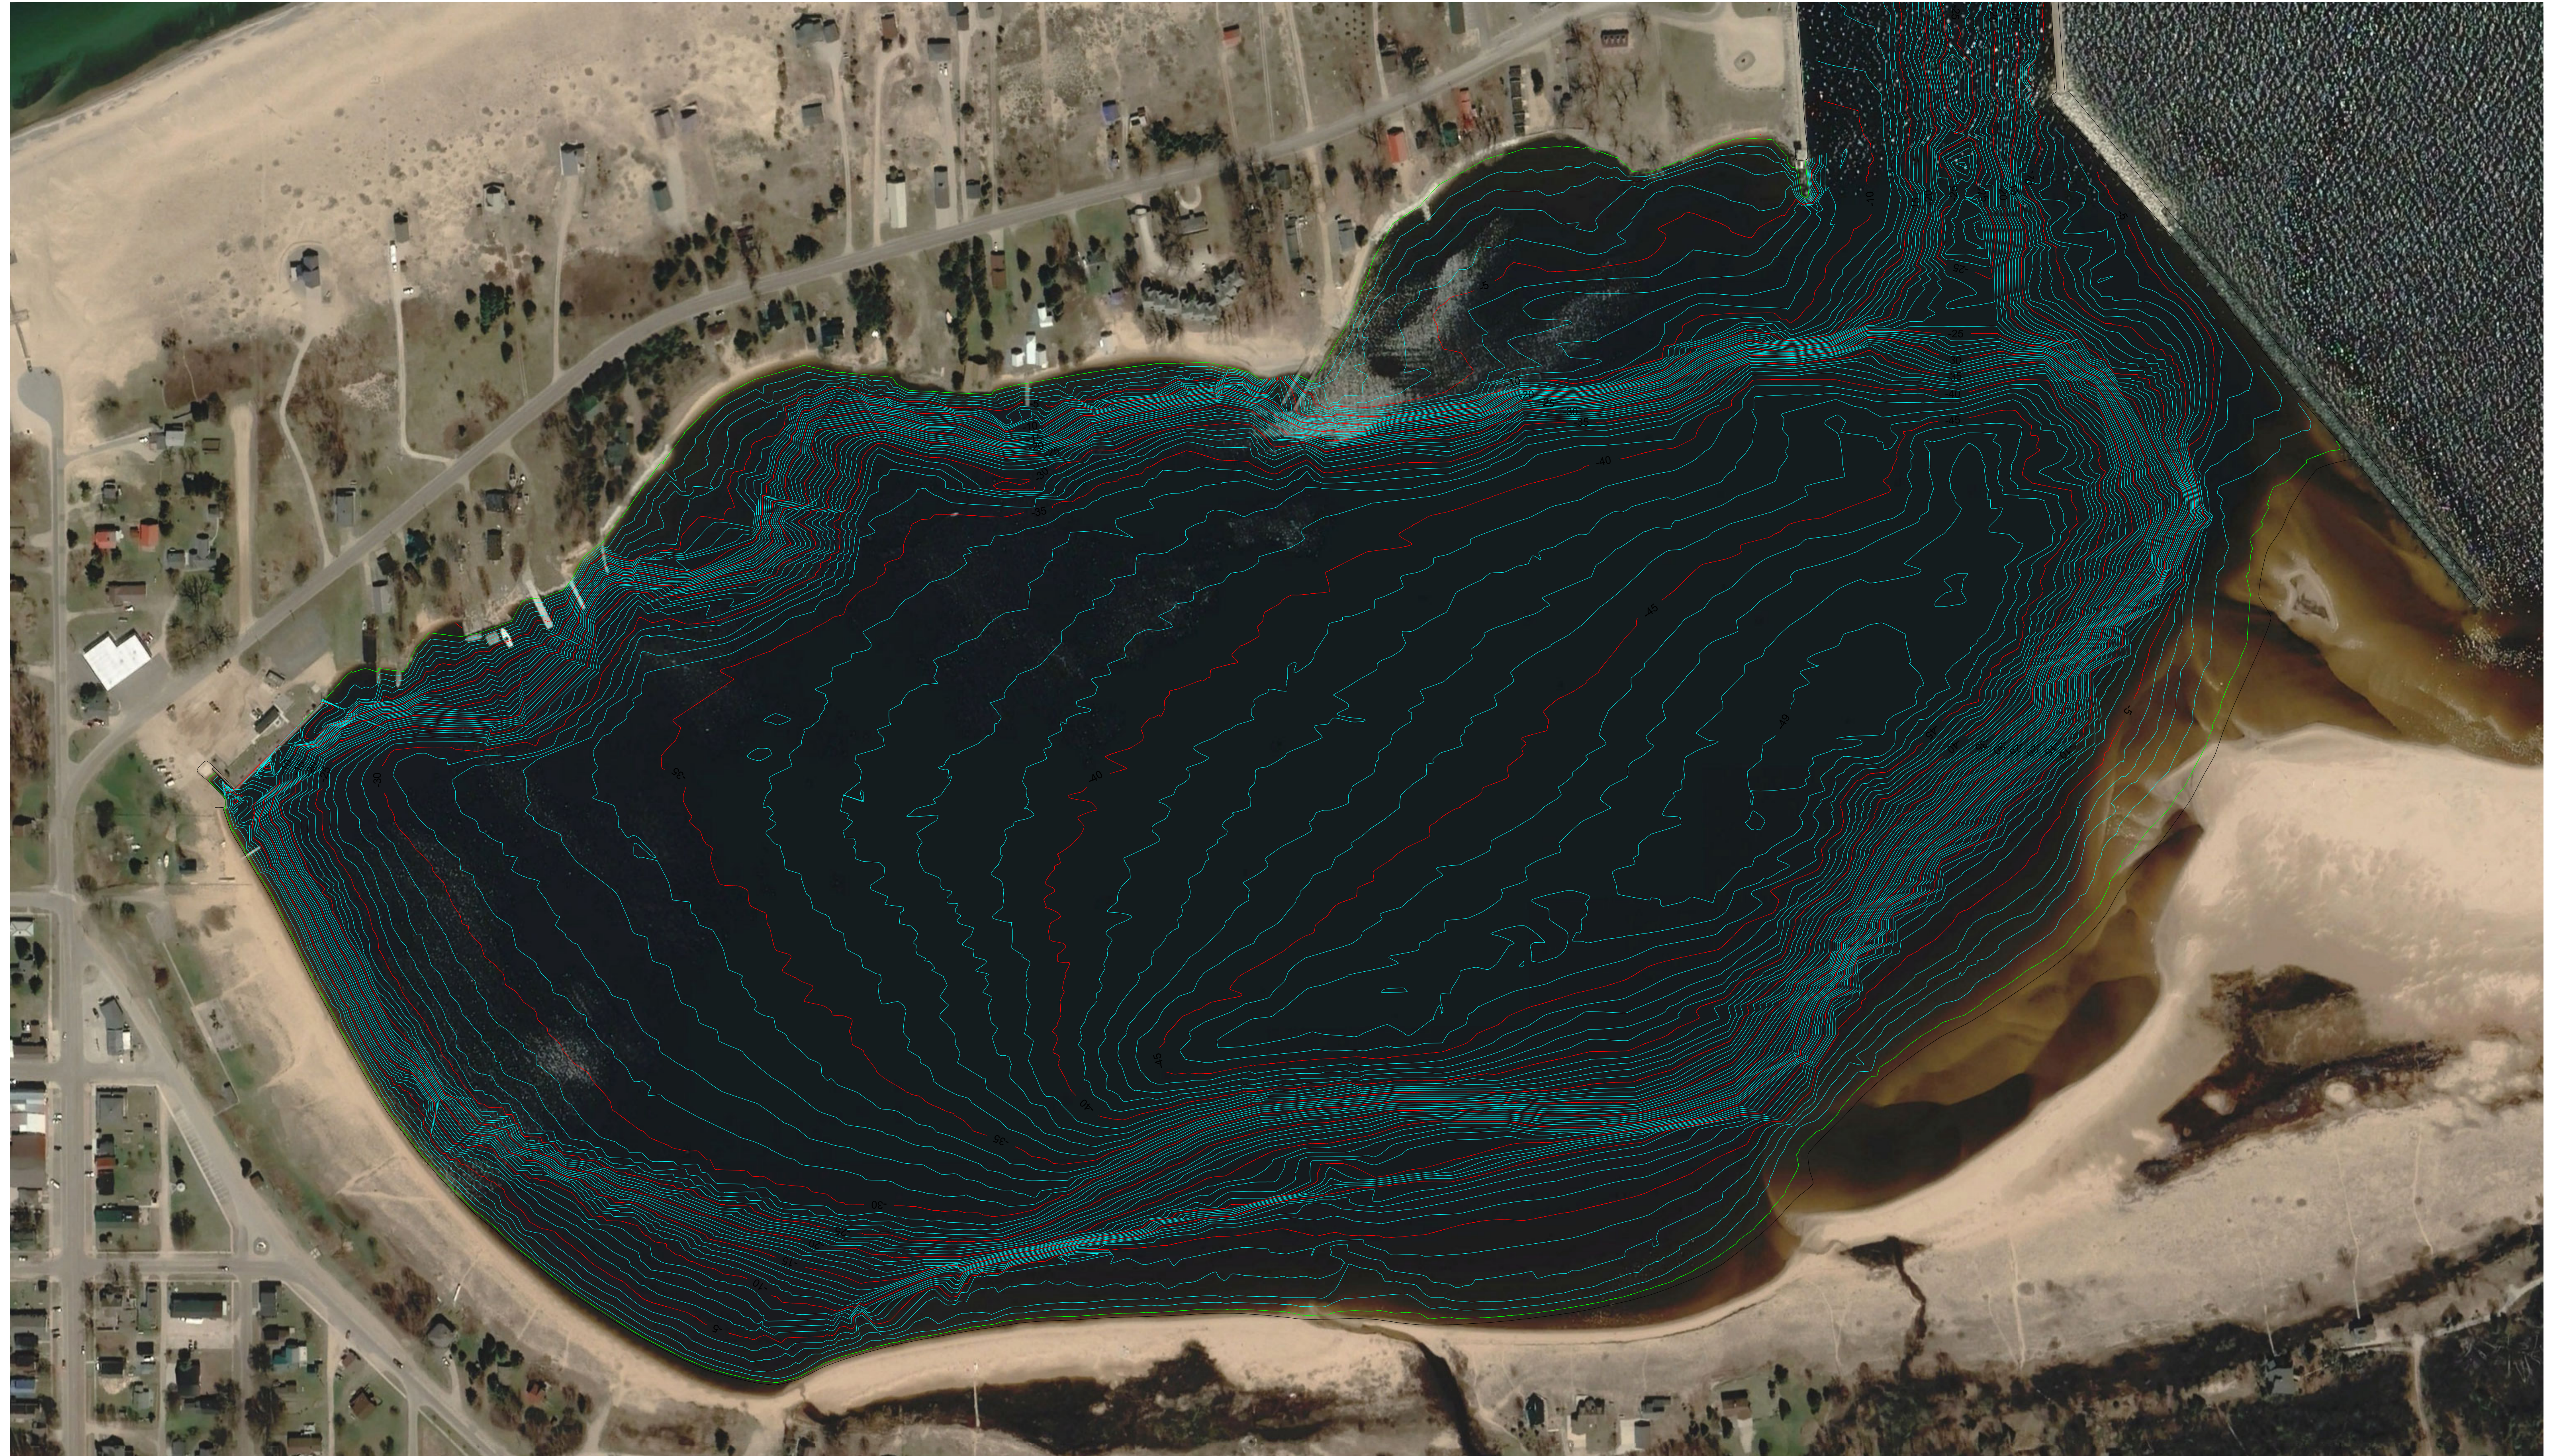

0 150 300 450
SCALE: 1"=150'

ROBERT W. LAITINEN, P.S. 4001047960
SURVEY FOR: BURT TOWNSHIP DATE: OCTOBER 20, 2026
COMPUTED BY: RWL SHEET: 1 OF 1
DRAWN BY: RWL UCB: 2026-16



WEST BAY BATHYMETRY - COMPARED TO 2013





0 150 300 450
SCALE: 1"=150'

ROBERT W. LAITINEN, P.S. 4001047960
SURVEY FOR: BURT TOWNSHIP DATE: OCTOBER 20, 2026
COMPUTED BY: RWL SHEET: 1 OF 1
DRAWN BY: RWL JOB: 2026-16




WEST BAY BATHYMETRY - COMPARED TO 2011

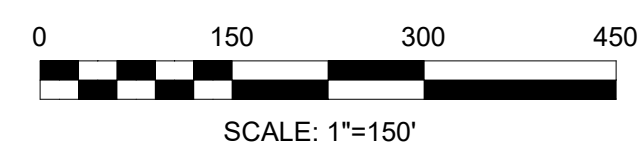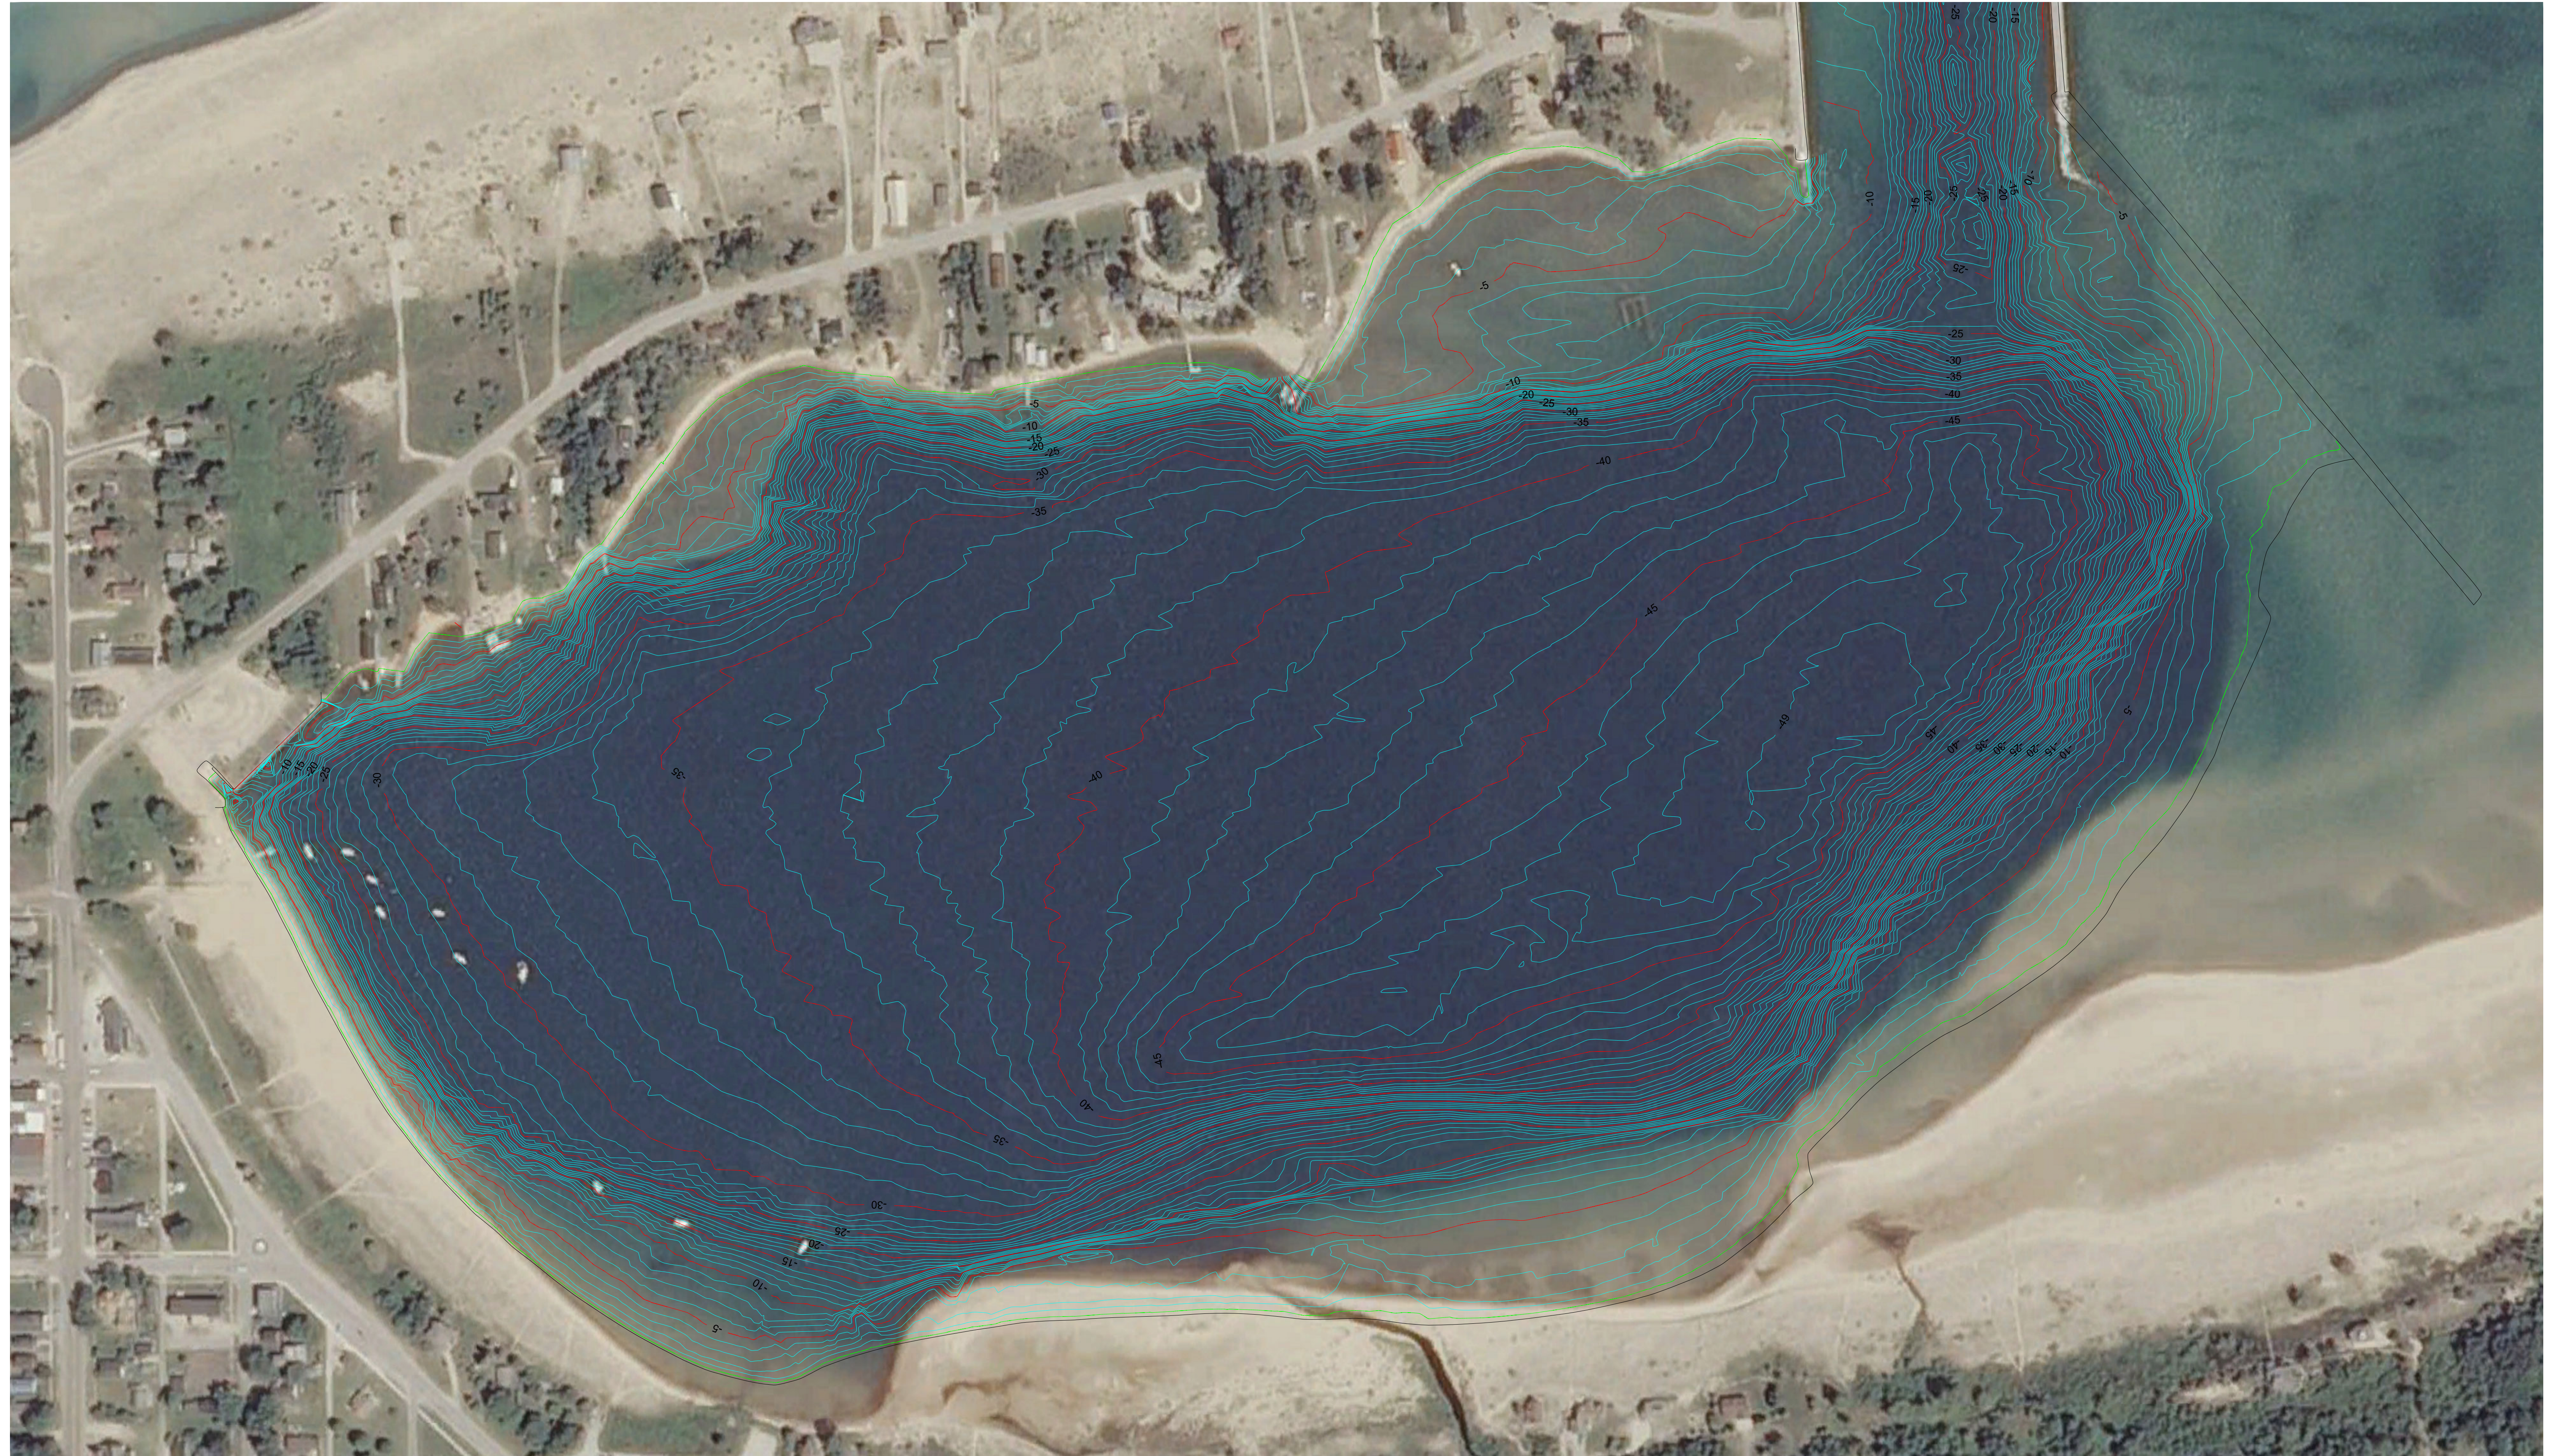

SURVEY FOR: BURT TOWNSHIP		DATE: OCTOBER 20, 2026
COMPUTED BY: RWL	SHEET: 1 OF 1	
DRAWN BY: RWL	UCB: 2026-16	



WEST BAY BATHYMETRY - COMPARED TO 1986


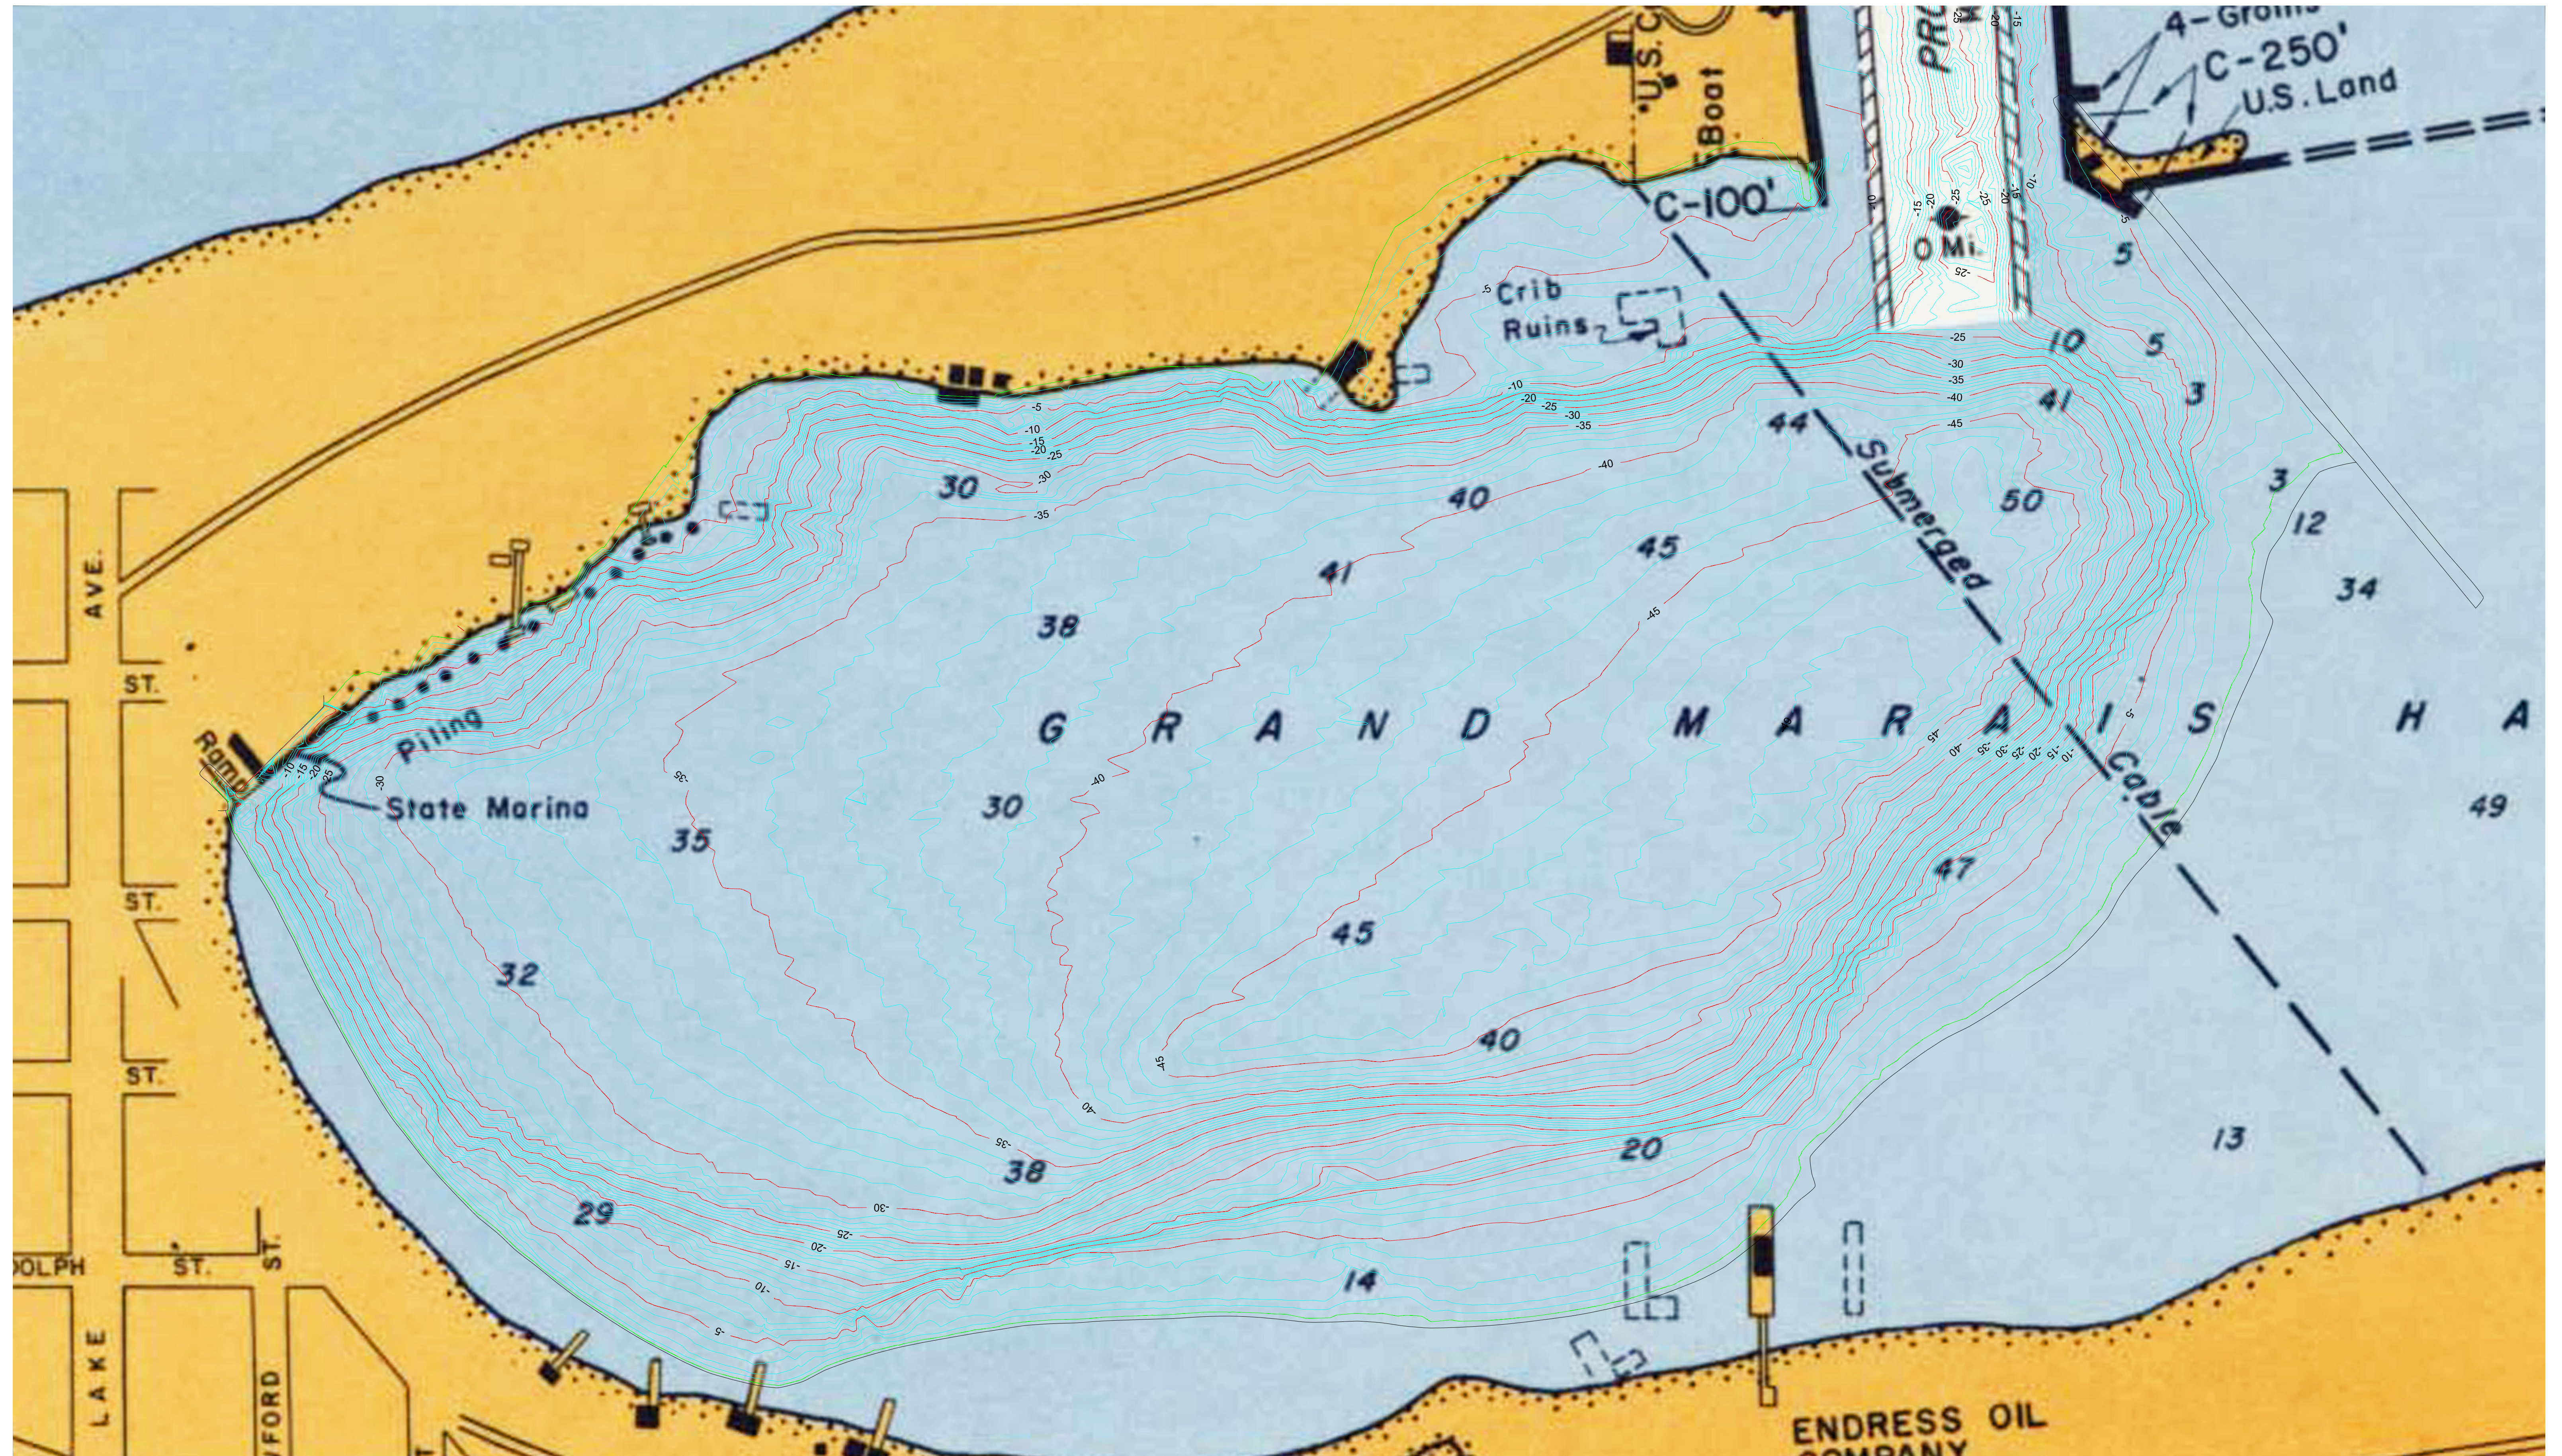


0 150 300 450
SCALE: 1"=150'

ROBERT W. LAITINEN, P.S. 4001047960
SURVEY FOR: BURT TOWNSHIP DATE: OCTOBER 20, 2026
COMPUTED BY: RWL SHEET: 1 OF 1
DRAWN BY: RWL JOB: 2026-16





WEST BAY BATHYMETRY - COMPARED TO 1917

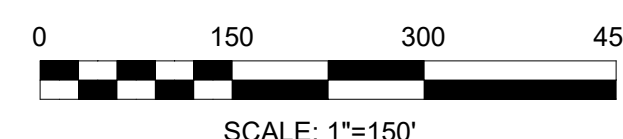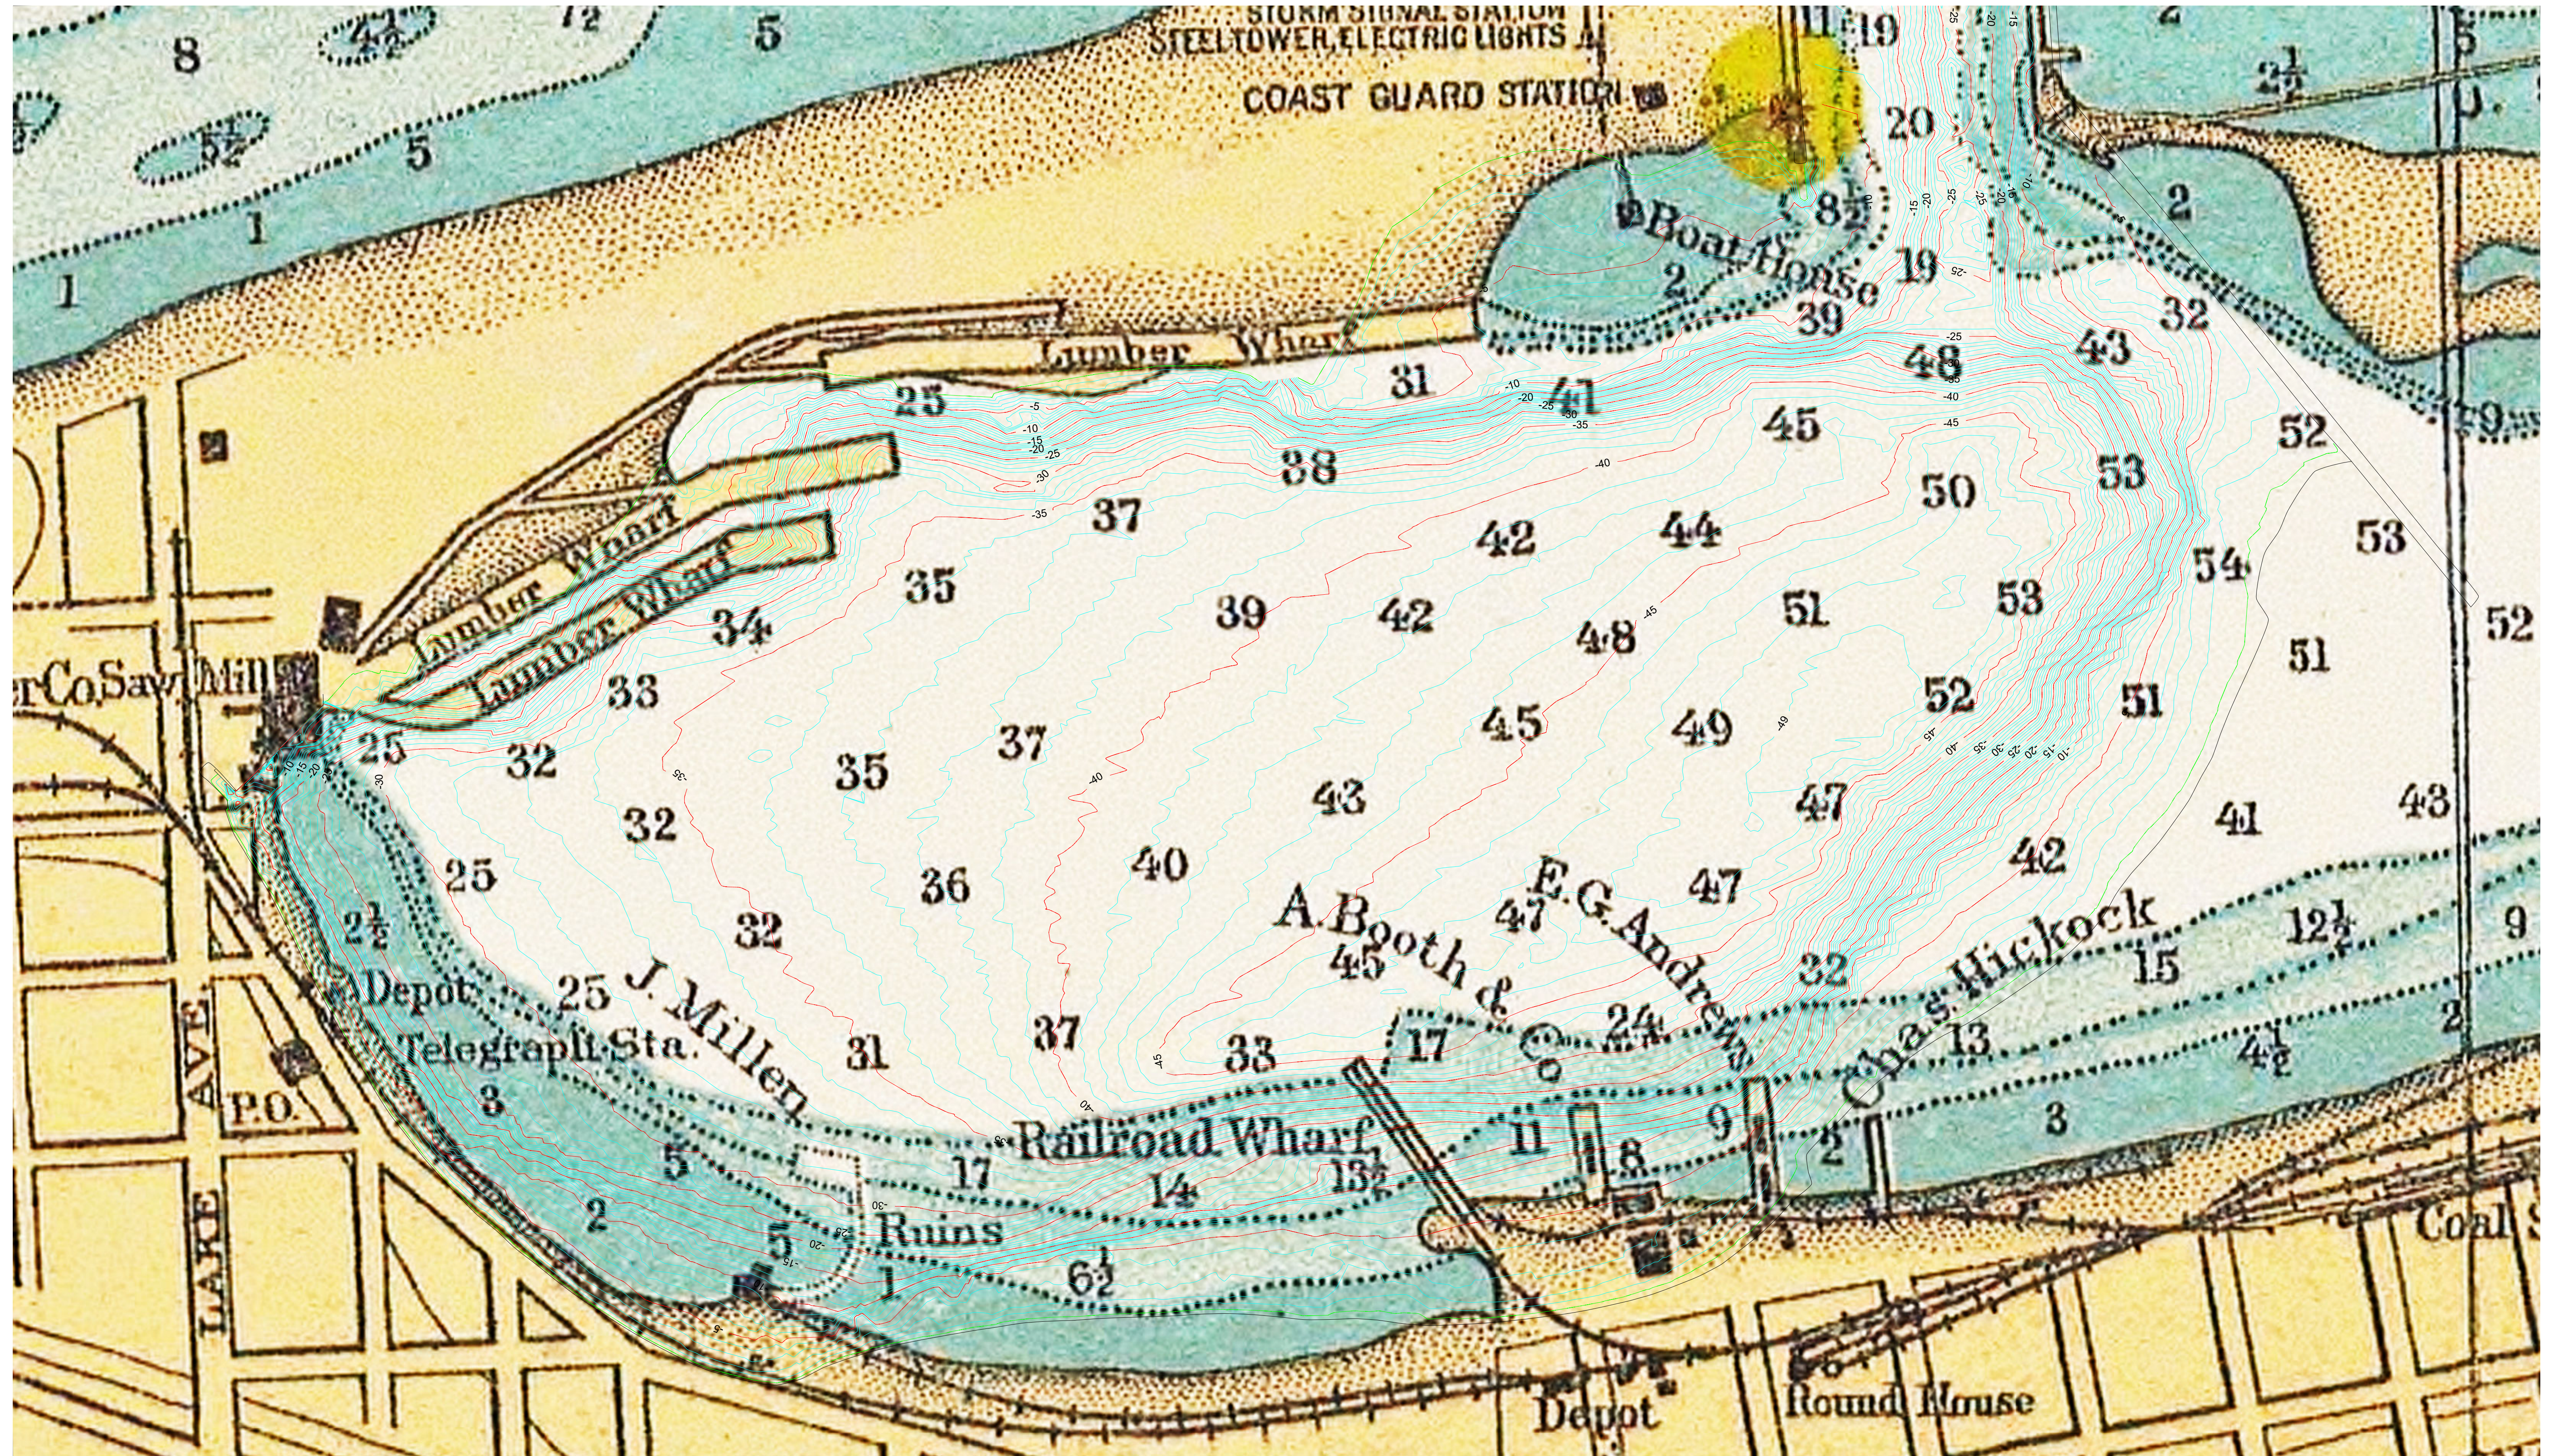

ROBERT W. LAITINEN, P.S. 4001047960	
SURVEY FOR: BURT TOWNSHIP	DATE: OCTOBER 20, 2026
COMPUTED BY: RWL	SHEET: 1 OF 1
DRAWN BY: RWL	JOB: 2026-16

R. W. LAITINEN
PROFESSIONAL LAND SURVEYOR
P.O. BOX 157 BARBEAU, MICHIGAN 49710
(906) 440-2244
rwlaitinen@gmail.com
www.eupsurveyor.com

WEST BAY BATHYMETRY - COMPARED TO 1888

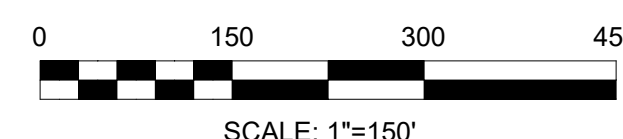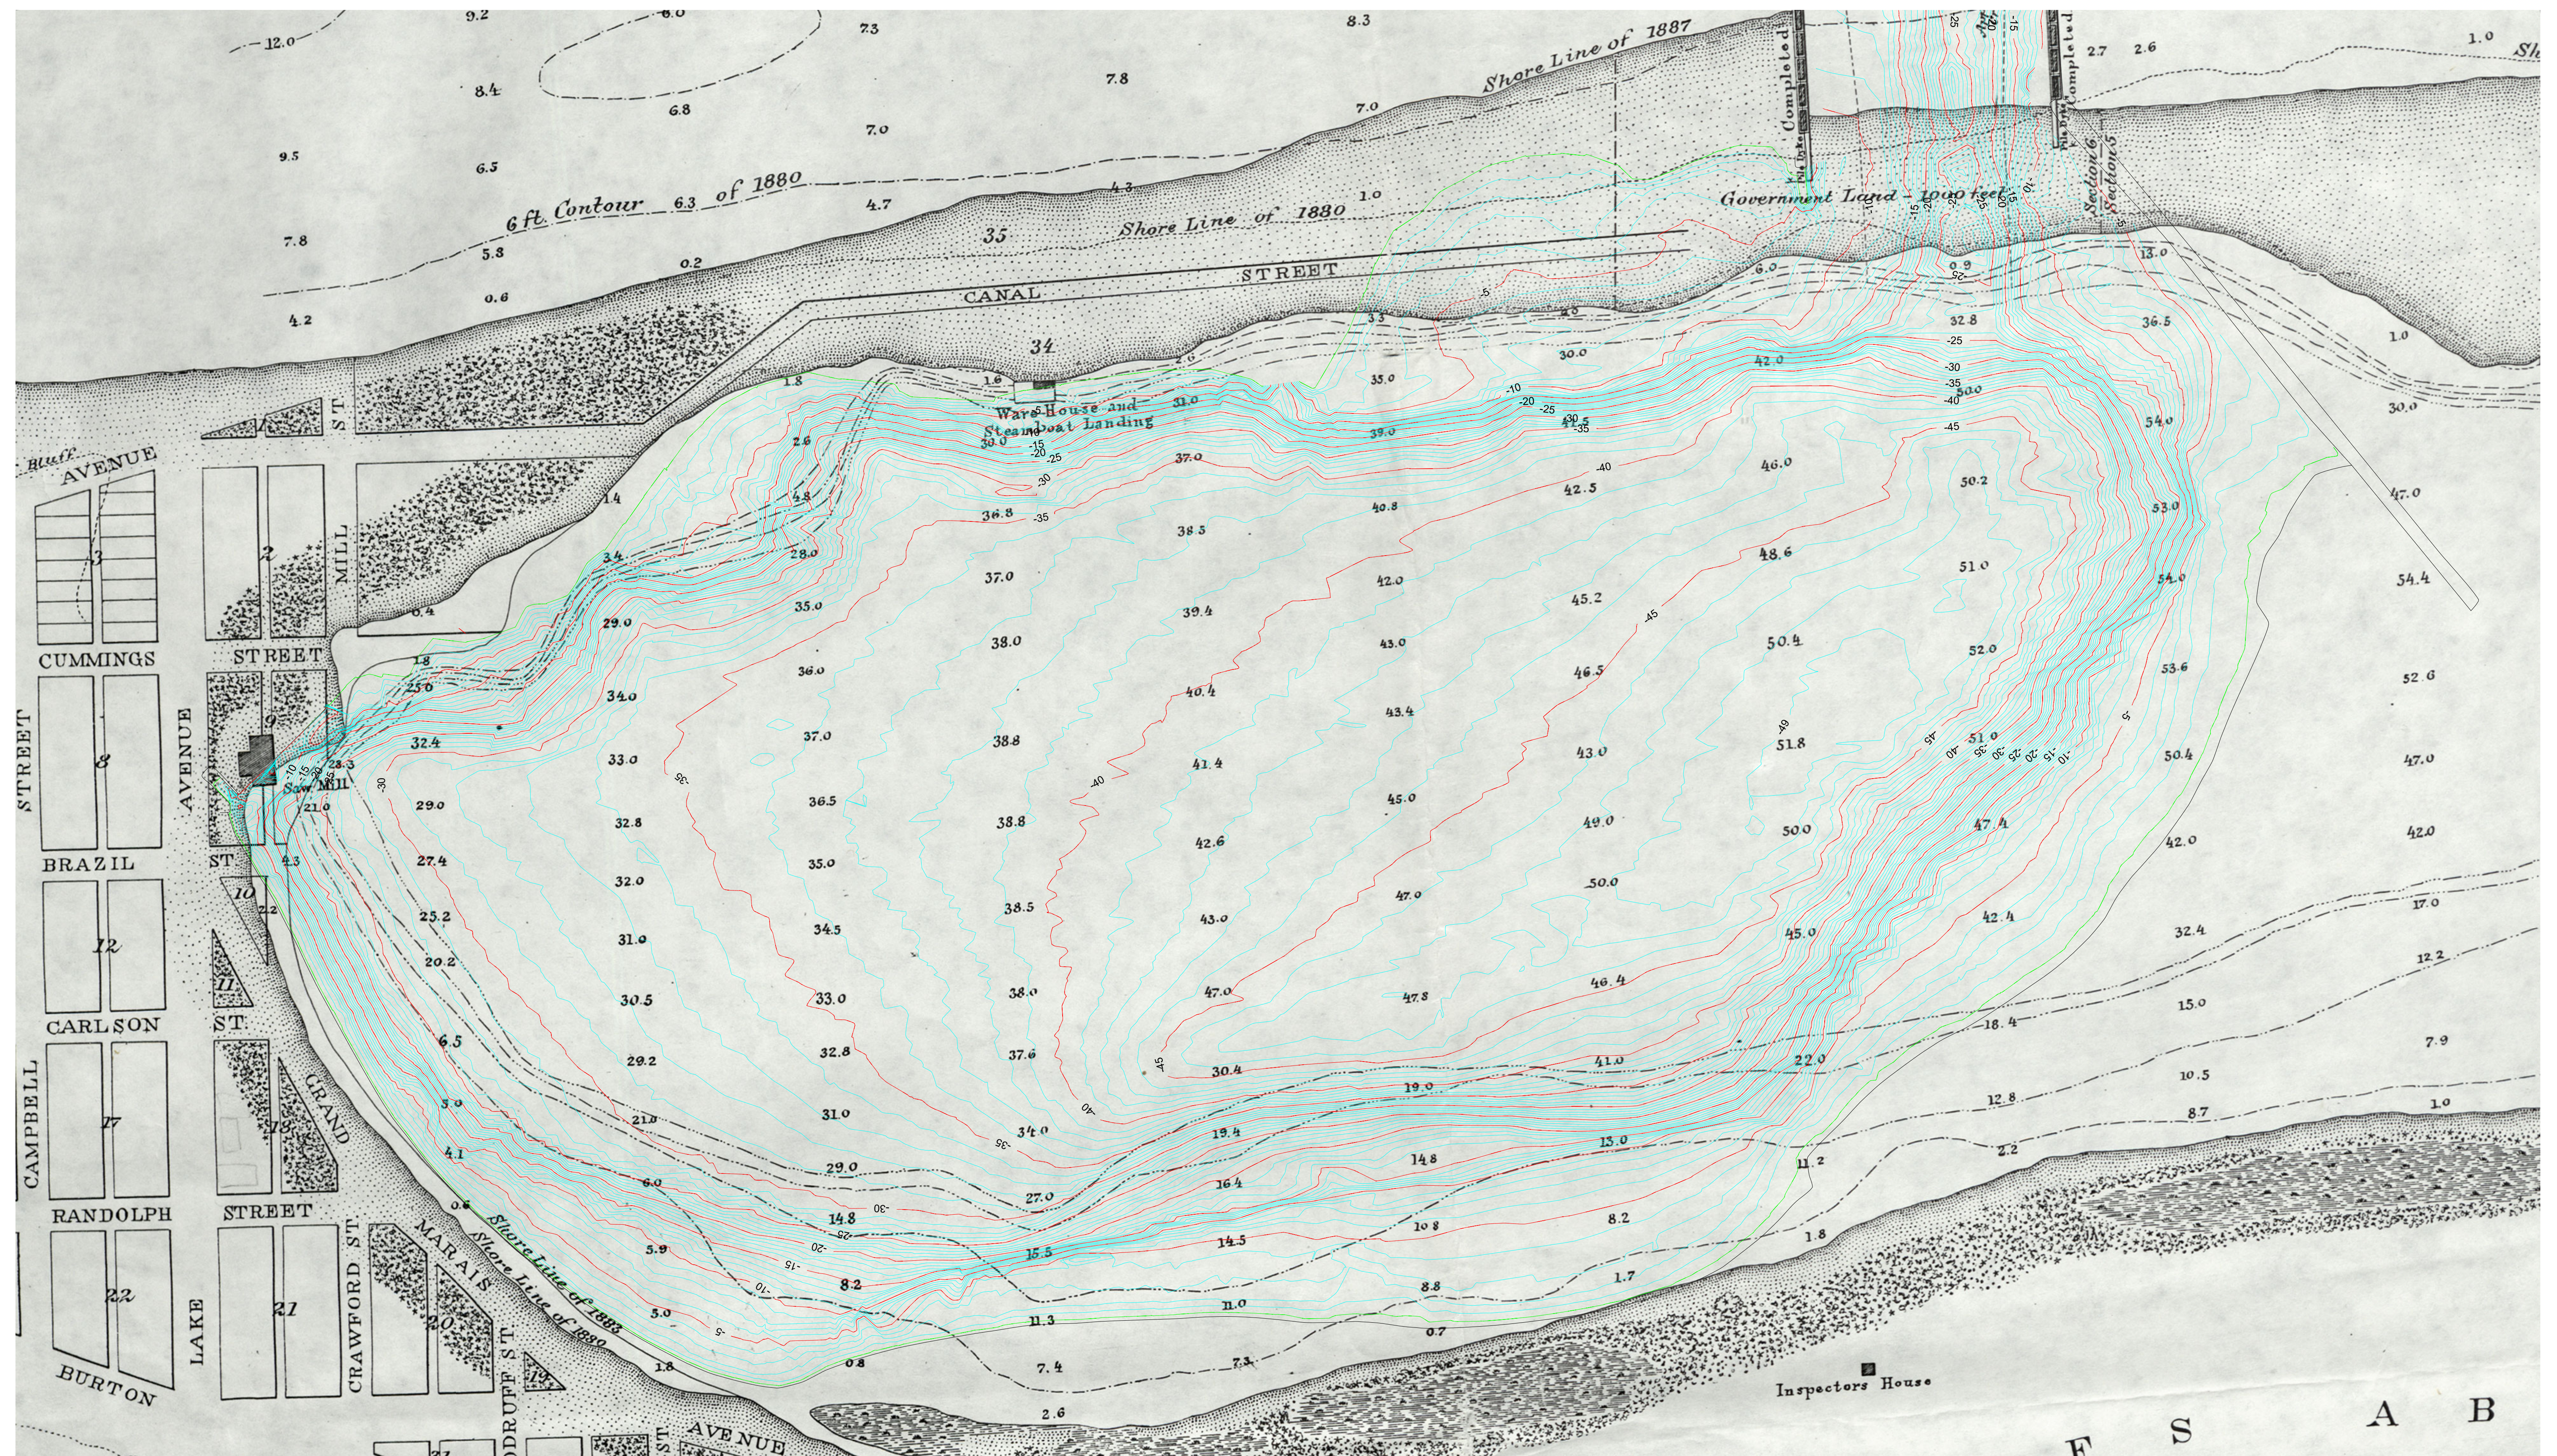

ROBERT W. LAITINEN, P.S. 4001047960

SURVEY FOR:	BURT TOWNSHIP	DATE:	OCTOBER 20, 2026
COMPUTED BY:	RWL	SHEET:	1 OF 1
DRAWN BY:	RWL	JOB:	2026-16

